
THIS DRAWING IS UNPUBLISHED. RELEASED FOR PUBLICATION 20
© COPYRIGHT 20 y ALL RIGHTS RESERVED.

LOC	DIST
IR	-


REVISIONS

P	LTR	DESCRIPTION	DATE	DWN	APVD
	AV5	REVISED PER ECR-16-016851	28NOV2016	HG	TD
	AV6	REVISED PER ECR-19-012306	24MAR2020	SS	DL
	AV7	REVISED PER ECR-21-101990	19APR2021	SS	EW

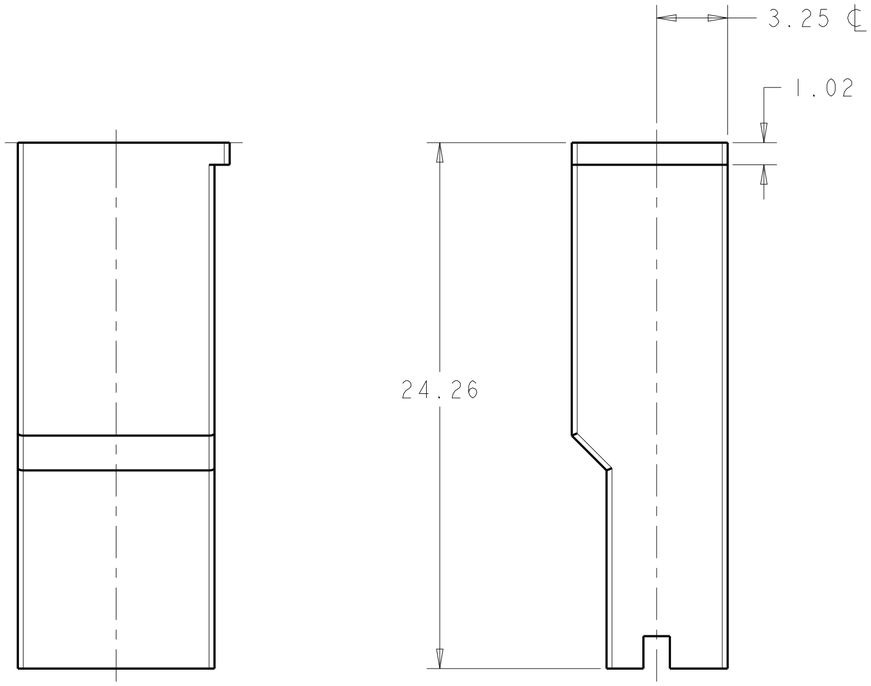

勝 特 力 材 料 886-3-5753170
胜特力电子(上海) 86-21-34970699
胜特力电子(深圳) 86-755-83298787
Http://www.100y.com.tw

Notes	Part Number	Part Revision	Flammability Rating	Material	Colour
OBSOLETE 2	~~8-154719-6~~	As Drg	UL 94 V0	PA 66	Orange
OBSOLETE 2 6	~~8-154719-5~~	As Drg	UL 94 V2	PA 6/6 or Equivalent	Natural
OBSOLETE 1	~~8-154719-4~~	As Drg	UL 94 V0	PA 66	Natural
	8-154719-3	As Drg.	UL 94 V0	PA 66/6	Terracotta
OBSOLETE 2	~~8-154719-1~~	As Drg.	UL 94 V2	PA 6/6 or Equivalent	Black
	8-154719-0	As drg.	UL 94 V0	PA 6/6 or Equivalent	Clear
	7-154719-0	AE	UL 94 V0	PA 66	Orange (Ral 2000)
	6-154719-6	AB	UL 94 V2	PBT	Black
	5-154719-0	AB	UL 94 V0	PPE+PS	Orange
	4-154719-0	AA	UL 94 V0	PA 66	(Bk-59 Black)
3	2-154719-0	AA	UL 94 V0	PPE+PS	Red
5	1-154719-1	As Drg.	UL 94 V0	PA 6/6 or Equivalent	Natural
	1-154719-0	AE	UL 94 V0	PA 6/6 or Equivalent	Natural
	154719-9	As Drg.	UL 94 V2	PA 6/6 or Equivalent	Brown
	154719-6	As Drg.	UL 94 V2	PA 6/6 or Equivalent	Blue
	154719-5	As Drg.	UL 94 V2	PA 6/6 or Equivalent	Green
	154719-4	As Drg.	UL 94 V2	PA 6/6 or Equivalent	Yellow
	154719-2	As Drg.	UL 94 V2	PA 6/6 or Equivalent	Red
	154719-1	As Drg.	UL 94 V2	PA 6/6 or Equivalent	Natural
	154719	As. Drg.	UL 94 V2	PA 6/6 or Equivalent	Black

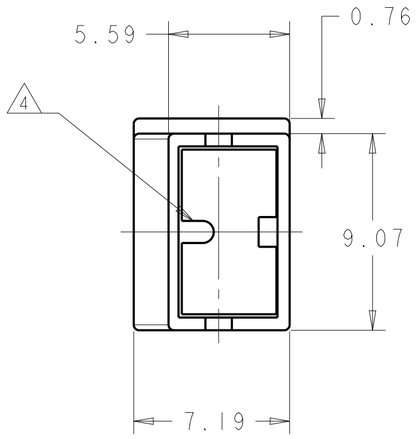

NOTES:

1. PA66 NATURAL MATERIAL ACC TO SPEC IEC 60335-1 GWT 750° WITHOUT FLAME
2. MOISTURISED PRODUCT FOR SMALL WIRE APPLICATIONS
3. ONLY FOR USE WITH POST PLATED OR WASHED CONTACTS
4. RIB IS EXTEND TO FRONT OF HOUSING FOR BRAZIL PRODUCTION
5. USING EQUIVALENT ALTERNATE MATERIAL
6. OBSOLETE PART
7. INTERNAL FLASH INSIDE CAVITY (THIN AND FLEXIBLE THAT DO NOT COME OFF) ACCEPTABLE UP TO 0.15 mm. EXTERNAL FLASH ACCEPTABLE UP TO 0.4 mm

THIS DRAWING IS A CONTROLLED DOCUMENT.

DIMENSIONS: mm

TOLERANCES UNLESS OTHERWISE SPECIFIED:
LINEAR ±0.5
~~0 PLC ±0.1~~
~~1 PLC ±0.1~~
~~2 PLC ±0.05~~
~~3 PLC ±~~
~~4 PLC ±~~
ANGLES ±2°
FINISH -

MATERIAL See Table

DWN A.J.BEKEN 09MAY2002
CHK S.CLAPPISON 09MAY2002
APVD S.CLAPPISON 09MAY2002
PRODUCT SPEC 108-3252
APPLICATION SPEC 114-2153
WEIGHT 0.5g

TE Connectivity

NAME POSITIVE LOCK RECEPTACLE INSULATOR -

SIZE	CAGE CODE	DRAWING NO	RESTRICTED TO
A2	00779	C-154719	-

Customer Drawing | SCALE 5:1 | SHEET 1 OF 1 | REV AV7

Mouser Electronics

Authorized Distributor

Click to View Pricing, Inventory, Delivery & Lifecycle Information:

TE Connectivity:

154719-1