



LOC	DIST	REVISIONS					
		P	LTR	DESCRIPTION		DATE	APVD
J	—		C9	REVISED		11NOV2014	N.Y

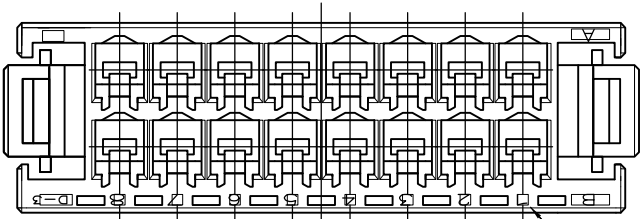


回路番号
CIRCUIT NO.

勝特力電材超市-龍山店 886-3-5773766
勝特力電材超市-光復店 886-3-5729570
胜特力电子(上海) 86-21-34970699
胜特力电子(深圳) 86-755-83298787
<http://www.100y.com.tw>

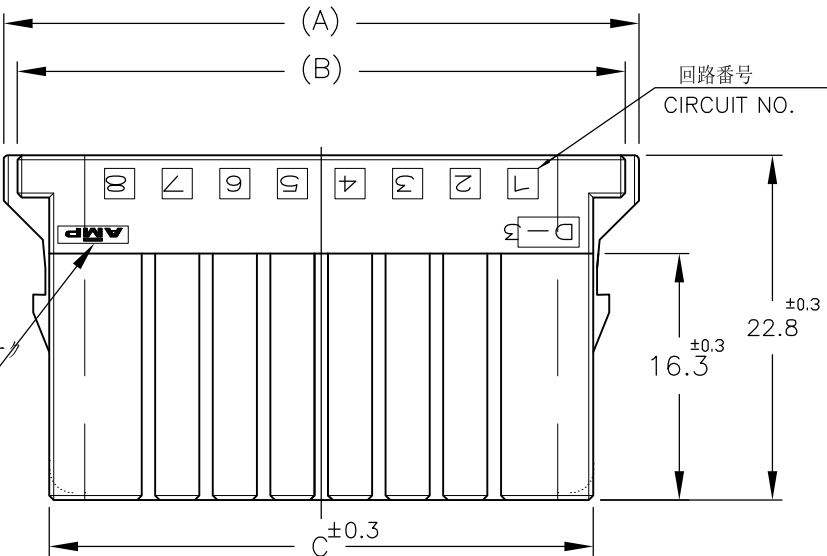


AMPマー ク&ロケーションマー ク
AMP MARK &
LOCATION MARK

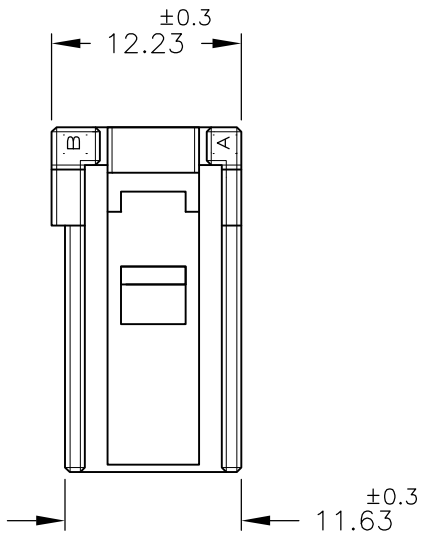


NOTE
1 MATERIAL:GLASS FIELD THERMO PLASTIC,POLYESTER
COLOR;BLACK
~~2 TO COAT ALL SURFACE OF HOUSING WITH TEFLON~~
3 THE SHAPE,SIZE AND POSITION OFTHE CHARACTER
SHOW THE OUTLINE THEY DON'T SHOW DETAILS



注記
1 材料： ガラス入り熱可塑性ポリエステル樹脂
色； 黒色
~~2 ハウジング全面にテフロン塗装のこと~~
3 文字の形状、大きさ、および位置については、大略を示すものであり、
詳細を示すものではありません。

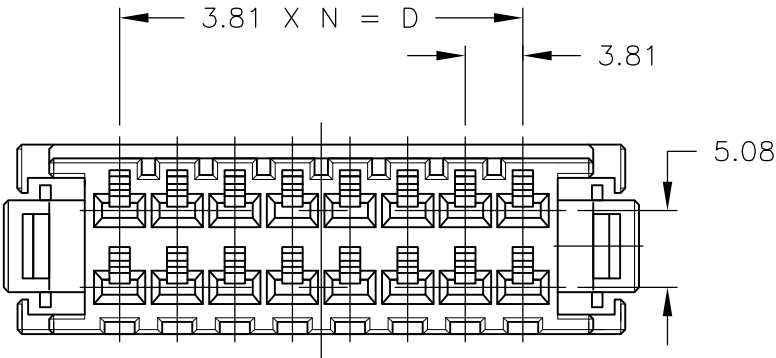


		20 POS.	51.03	47.83	43.37	34.29	9	178289-8
OBSOLETE	2	16 POS.						5=178289=7
OBSOLETE		16 POS.			SEE SHEET 20F2			178289-7
		12 POS.	35.79	32.59	28.13	19.05	5	178289-6
OBSOLETE	2	10 POS.	31.98	28.78	24.32	15.24	4	5=178289=5
		10 POS.	31.98	28.78	24.32	15.24	4	178289-5
		8 POS.	28.17	24.97	20.51	11.43	3	178289-4
OBSOLETE	2	6 POS.	24.36	21.16	16.70	7.62	2	5=178289=3
		6 POS.	24.36	21.16	16.70	7.62	2	178289-3
	FINISH	POS.	A	B	C	D	N	PART NUMBER

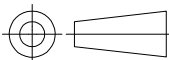THIS DRAWING IS A CONTROLLED DOCUMENT.		DWN N.MATSUBARA 09JUL1991	<div>TE Connectivity</div>				
		CHK H.OBATA 24FEB1992					
DIMENSIONS: mm		APVD S.MANABE 04MAR1992	NAME REC HSG FOR DYNAMIC DPUBLE ROW DYNAMIC D-3100 REC HSG —				
		PRODUCT SPEC —					
<div><div>0 PLC 1 PLC 2 PLC 3 PLC 4 PLC ANGLES</div><div><div><div>± 10 ></div><div>± 30 <</div><div>± 100 <</div></div><div>± 0.2 ± 0.25 ± 0.3</div></div></div> <div>± 3°</div>		APPLICATION SPEC —	SIZE		CAGE CODE	DRAWING NO	RESTRICTED TO —
MATERIAL SEE NOTE		WEIGHT —	A3		00779	C-178289	
CUSTOMER DRAWING			SCALE		SHEET		REV
			2:1		1 OF 2		C9

LOC	DIST	REVISIONS				
		P	LTR	DESCRIPTION	DATE	APVD
J	—		—	SEE SHEET 1	—	—

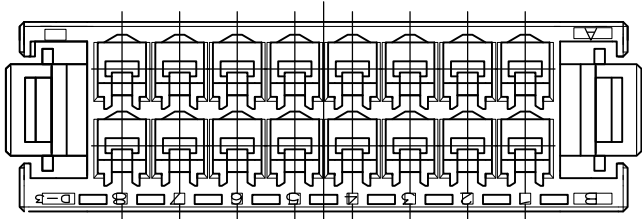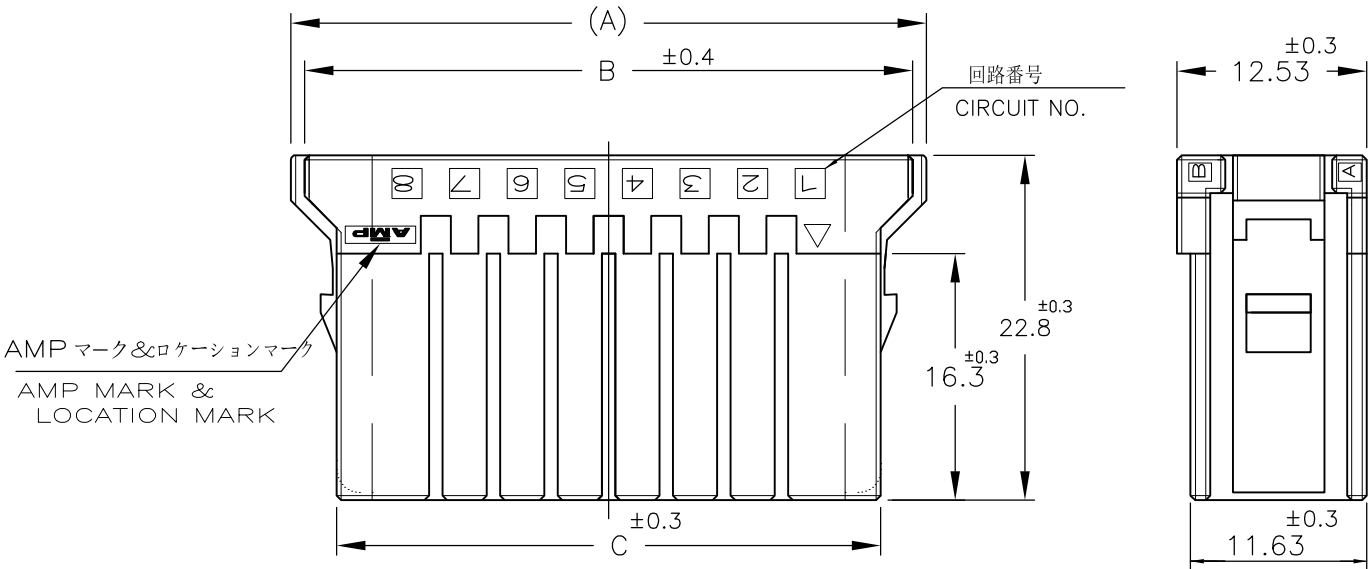

NOTE:SEE SHEET 1 OF 2

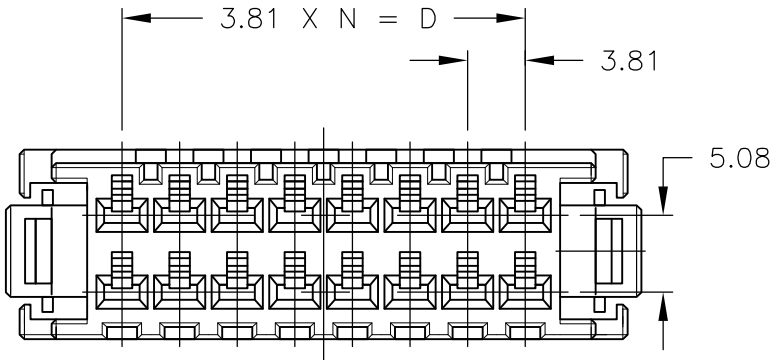

OBSOLETE																			5-178289-7
		16POS		42.71	40.21	35.97	26.67	7											178289-7
	FINISH	POS.	DIMENSION	A	B	C	D	N											PART NUMBER

THIS DRAWING IS A CONTROLLED DOCUMENT.

DIMENSIONS:
mm

MATERIAL
SEE NOTE

TOLERANCES UNLESS OTHERWISE SPECIFIED:

0 PLC ±

1 PLC ± 10 > : ±0.2

2 PLC ± < 30 : ±0.25

3 PLC ± 30 < 100 : ±0.3

4 PLC ±

ANGLES ± 3°

FINISH —

DWN N.MATSUBARA 09JUL1991

CHK H.OBATA 24FEB1992

APVD S.MANABE 04MAR1992

PRODUCT SPEC —

APPLICATION SPEC —

WEIGHT —

CUSTOMER DRAWING

TE Connectivity

NAME
REC HSG FOR DYNAMIC DPUBLE ROW
DYNAMIC D-3100 REC HSG

SIZE A3 CAGE CODE 00779 DRAWING NO C-178289 RESTRICTED TO —

SCALE 2:1 SHEET 2 OF 2 REV C9