

THIS DRAWING IS UNPUBLISHED.


RELEASED FOR PUBLICATION

ALL RIGHTS RESERVED.




© COPYRIGHT

| LOC | DIST | REVISIONS |     |                           |         |     |      |
|-----|------|-----------|-----|---------------------------|---------|-----|------|
|     |      | P         | LTR | DESCRIPTION               | DATE    | DWN | APVD |
| 1   | -    |           | P7  | REVISED PER ECO-11-005140 | 30MAR11 | RK  | HMR  |

勝特力材料 886-3-5753170  
勝特力电子(上海) 86-21-34970699  
勝特力电子(深圳) 86-755-83298787  
[Http://www.100y.com.tw](http://www.100y.com.tw)

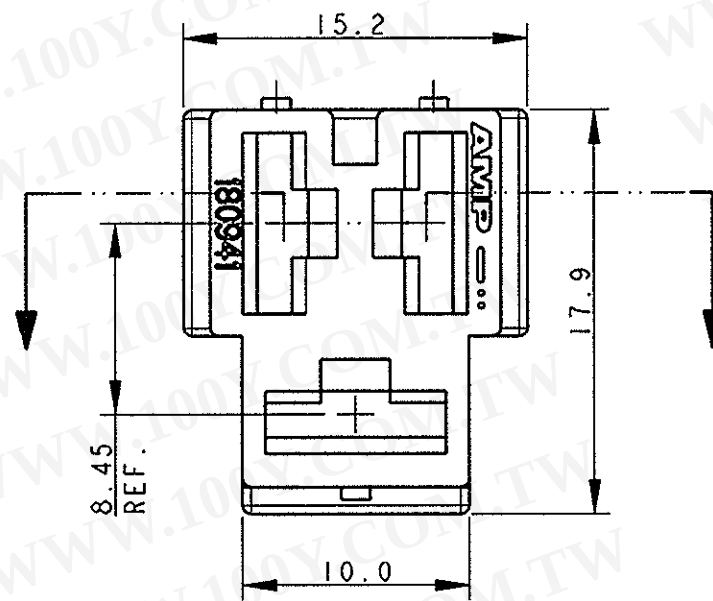


SECTION A - A

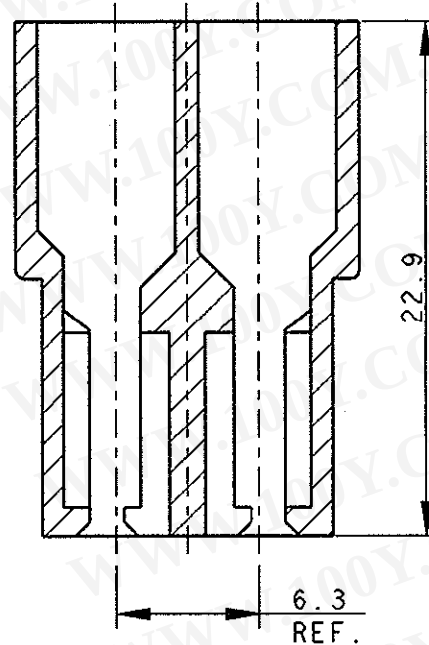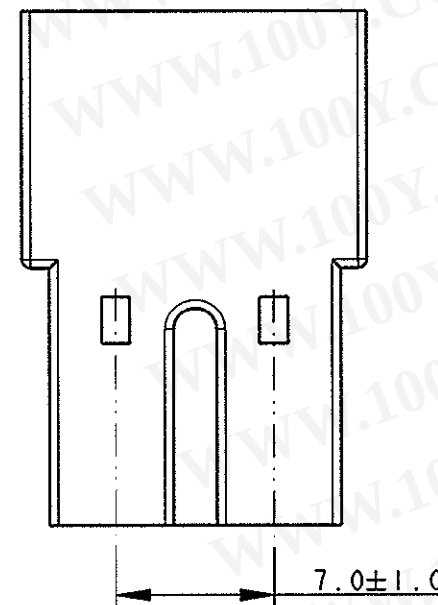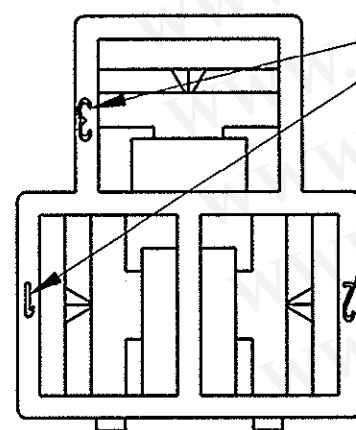

CIRCUIT IDENTIFICATION


TIPICA CAVITA' PER TERMINALE TE AMP  
FASTIN-FASTON SR. 6.35 mm  
(TYPICAL CAVITY FOR TE AMP CONTACT  
FASTIN-FASTON .250" SRS.)

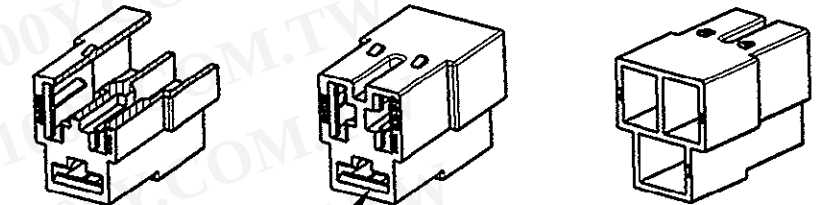

SCALE 1:1

- 1 PA 6.6 UNFILLED, UL 94-V2.
- 2 PA 6 UNFILLED, GLOW WIRE TEST AT 750°C
- 3 NON ANCORA RILASCIATO IN PRODUZIONE (NOT YET RELEASED FOR PRODUCTION)
- 4 OBSOLETE PARTS: OBSOLETE CIS STREAMLINING PER D.RENAUD/D.SINISI

|                      |                    |                      |                       |     |
|----------------------|--------------------|----------------------|-----------------------|-----|
| 4 OBSOLETE           | NATURALE (NATURAL) | 2                    | 2-180941-0            | P   |
|                      | NATURALE (NATURAL) |                      | <del>1-180941-0</del> | O   |
|                      | ARANCIONE (ORANGE) |                      | 0-180941-9            | O   |
|                      | VIOLA (VIOLET)     |                      | 0-180941-8            | O   |
| 4 OBSOLETE           | MARRONE (BROWN)    |                      | <del>0-180941-6</del> | P   |
|                      | NERO (BLACK)       |                      | 0-180941-5            | P   |
|                      | GIALLO (YELLOW)    |                      | 0-180941-4            | O   |
|                      | BLU (BLUE)         |                      | 0-180941-3            | O   |
| 4 OBSOLETE           | VERDE (GREEN)      |                      | 0-180941-2            | O   |
|                      | ROSSO (RED)        |                      | <del>0-180941-1</del> | P   |
|                      | NATURALE (NATURAL) |                      | 0-180941-0            | P   |
| NOTE COLORE (COLOUR) |                    | MATERIALE (MATERIAL) | PART NUMBER           | REV |
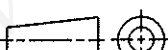
|                                                                                       |  |   |  |                                                                     |  |
|---------------------------------------------------------------------------------------|--|---|--|---------------------------------------------------------------------|--|
| DWN<br>H. YAALI 24JUL2002                                                             |  |  TE Connectivity |  |                                                                     |  |
|                                                                                       |  |   |  |                                                                     |  |
| DIMENSIONS:<br>mm                                                                     |  | TOLERANCES UNLESS<br>OTHERWISE SPECIFIED:                                                             |  | NAME<br>FASTIN-FASTON* Connector,<br>.250" sr. REC HOUSING<br>3 WAY |  |
|  |  | 0 PLC ±<br>1 PLC ±0.3<br>2 PLC ±<br>3 PLC ±<br>4 PLC ±<br>ANGLES ±2°                                  |  |                                                                     |  |
| MATERIAL SEE TABLE                                                                    |  | FINISH -                                                                                              |  | SIZE CAGE CODE DRAWING NO RESTRICTED TO                             |  |
|                                                                                       |  | WEIGHT 2.3 g                                                                                          |  | A3 00779 C=180941 -                                                 |  |
| CUSTOMER DRAWING                                                                      |  |   |  | SCALE 3:1 SHEET OF REV P7                                           |  |