

THIS DRAWING IS UNPUBLISHED. RELEASED FOR PUBLICATION
© COPYRIGHT – By – ALL RIGHTS RESERVED.

LOC	DIST
AF	50


REVISIONS

P	LTR	DESCRIPTION	DATE	DWN	APVD
	AP	REVISED PER ECR-13-005733	22AUG13	KH	PD

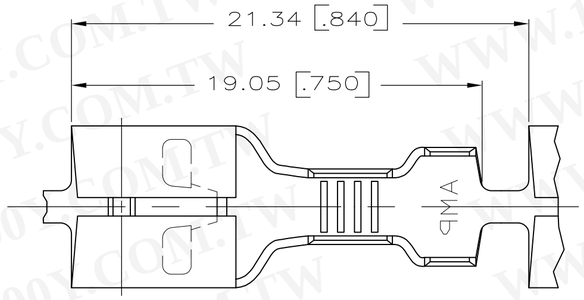


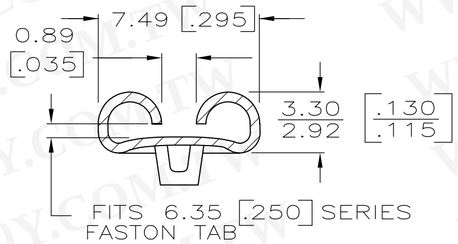


SECTION A–A

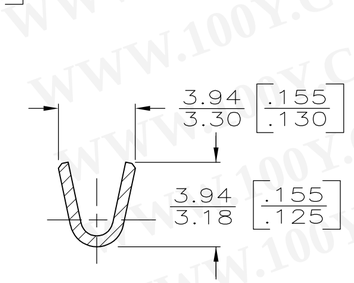

SECTION B–B

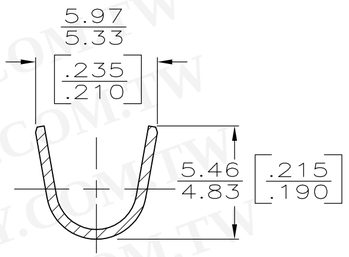

SECTION C–C

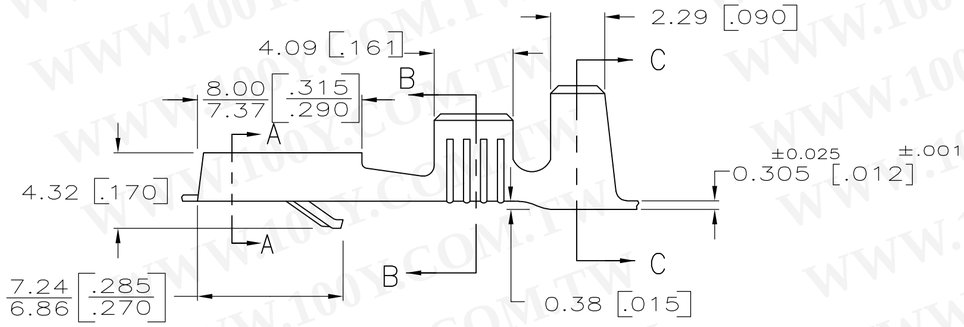

1 DIMENSIONS IN BRACKETS ARE IN INCHES.

2 CONTINUOUS STRIP ON REELS.

△3 FOR FOREIGN PRODUCTION ONLY.

△4 NO RIB IN LOCKING LANCE.

△5 NO STRESS RELIEVING

△6 REELED WITH INTERLEAVING PAPER

△8 OBSOLETE PARTS: OBSOLETE CIS STREAMLINING PER D.RENAUD/D.SINISI

勝 特 力 材 料 886-3-5753170
胜特力电子(上海) 86-21-34970699
胜特力电子(深圳) 86-755-83298787
Http://www.100y.com.tw

LOOSE PIECE	FINISH	MATERIAL	INSULATION RANGE	WIRE SIZE	TAB THK	PART NO
△6△4 —	TIN	BRASS	2.54 – 4.32 [.100 – .170]	0.8 – 2.0 mm² [18 – 14]	±0.025 0.81 [.032 ±.001]	42100-9
△5△3 —	TIN	BRASS				2-42100-2
△5△3 —	—	BRASS				2-42100-1
△3△8 OBSOLETE	–	TIN				~~1-42100-2~~
△3△8 OBSOLETE	1-42238-1	—				~~1-42100-1~~
△3△4 —	SILVER	BRASS				42100-3
△4 —	TIN	BRASS				42100-2
△4 —	—	BRASS				42100-1

THIS DRAWING IS A CONTROLLED DOCUMENT.

DIMENSIONS: mm[INCHES]

TOLERANCES UNLESS OTHERWISE SPECIFIED:
0 PLC ± –
1 PLC ± –
2 PLC ± –
3 PLC ± 0.25 [.010]
4 PLC ± –
ANGLES ± –

MATERIAL: SEE ABOVE
FINISH: SEE ABOVE

DWN	JR RUTH	2/5/88
CHK	MS FEHER	2/5/88
APVD	C MEYERS	2/8/88
PRODUCT SPEC	—	
APPLICATION SPEC	—	
WEIGHT	—	

TE Connectivity

NAME: RECEPTACLE, FASTIN-FASTON, .250 SERIES

SIZE	CAGE CODE	DRAWING NO	RESTRICTED TO
A2	00779	C-42100	—

CUSTOMER DRAWING | SCALE 5:1 | SHEET 1 OF 1 | REV AP

42100

1471-9 (3/11)