DRAWING MADE IN THIRD ANGLE PROJECTION

THIS DRAWING IS UNPUBLISHED. RELEASED FOR PUBLICATION ,19 .

© COPYRIGHT 19 BY AMP INCORPORATED. ALL INTERNATIONAL RIGHTS RESERVED.

LOC	DIST	P	F
AF	50		

REVISIONS

ZONE	LTR	DESCRIPTION	DATE	APPD
	AB	OBS -7 PER 0L10-0086-96	10/1/96	JR/JG

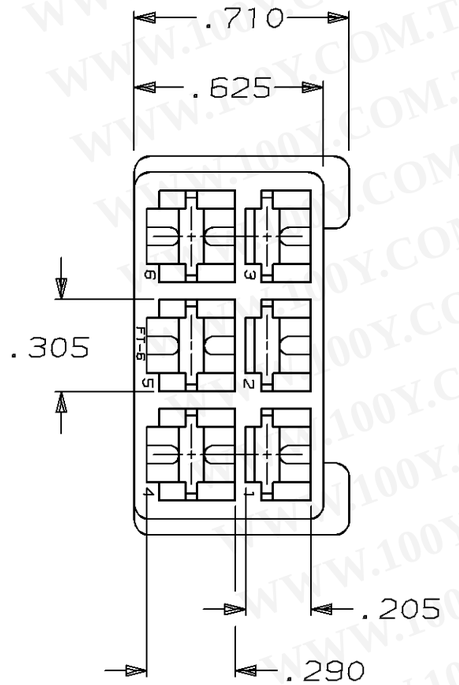

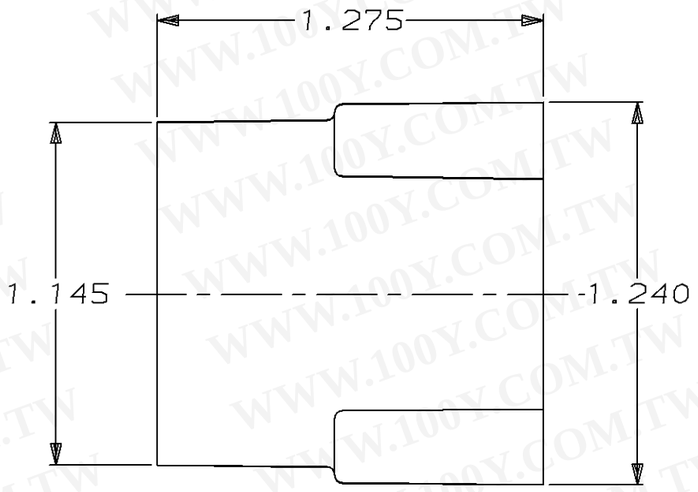

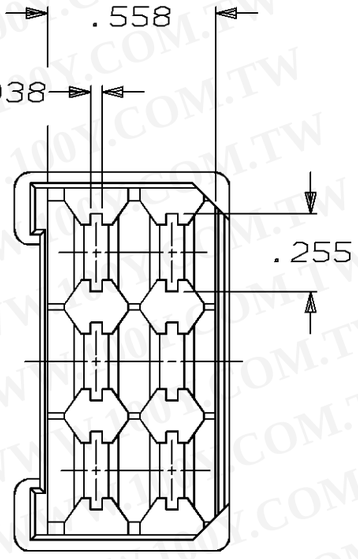

勝 特 力 材 料 886-3-5753170
胜特力电子(上海) 86-21-34970699
胜特力电子(深圳) 86-755-83298787
Http://www.100y.com.tw

1 HOUSING USED WITH RECPT. HOUSING 480003.

△2 FOR FROEIGN PRODUCTION ONLY.

COLOR	MATERIAL	PART NO
OBSOLETE NATURAL	NYLON-VO	~~480004-9~~
OBSOLETE LT. GRAY	CYCOLAC	△2 ~~480004-8~~
OBSOLETE BLACK	AFCOLENE	△2 ~~480004-7~~
NATURAL	6/6 NYLON	480004-5
OBSOLETE CLEAR	TENITE	△2 ~~480004-4~~
OBSOLETE BLACK	CYCOLAC	△2 ~~480004-3~~

DO NOT SCALE PRINT.
UNLESS SPECIFIED
DIMENSIONS ARE IN INCHES
TOLERANCES ON:
2 PLC DEC ± -
3 PLC DEC ± .015
ANGLES ± -

MATERIAL: SEE TABLE

FINISH: SEE TABLE

DR	2/5/91	JR RUTH
CHK	2/5/91	P FORTNEY
APPD	2/5/91	C MEYERS
APPD	2/5/91	D REINER
PRODUCT SPEC	-	
APPLICATION SPEC	-	
WEIGHT	-	

AMP Incorporated
Harrisburg, PA 17105-3608

NAME: HOUSING, TAB, FASTIN-FASTON, .250 SERIES

SIZE	CAGE CODE	DRAWING NO
B	00779	480004

SCALE 2:1 SHEET 1 OF 1

CUSTOMER DRAWING

AMP 1470-15 REV 11-89

01-OCT-96 08:09:20 amp13469 /ws/dept2121/dwg2121/u.hsg