
DRAWING TRADE OF AMERICAN
©1972 BY AMP INCORP
RIGHTS RESERV
COVERED BY
PATENT
REPRODU
WITHOUT
OF AMP INCORP

LOC	PRINT
G	

REVISIONS

LTR	DESCRIPTION		DATE	APPROV
0	NPS 72-0122	18	6-7-72	
A	.050-.105 WAS .050-.082 REVISED TOOL NOTE APPC-75.74	TC	10-9-75	
B	REL PER C-8986	AR	11-14-79	
C	INACTIVE -1 P-9381	DJ	1-30-82	
D	OBSOLETED -1 G-2340	DAP	9/6/87	
E	REV/O G10-0094-98	ME	2/11/99	

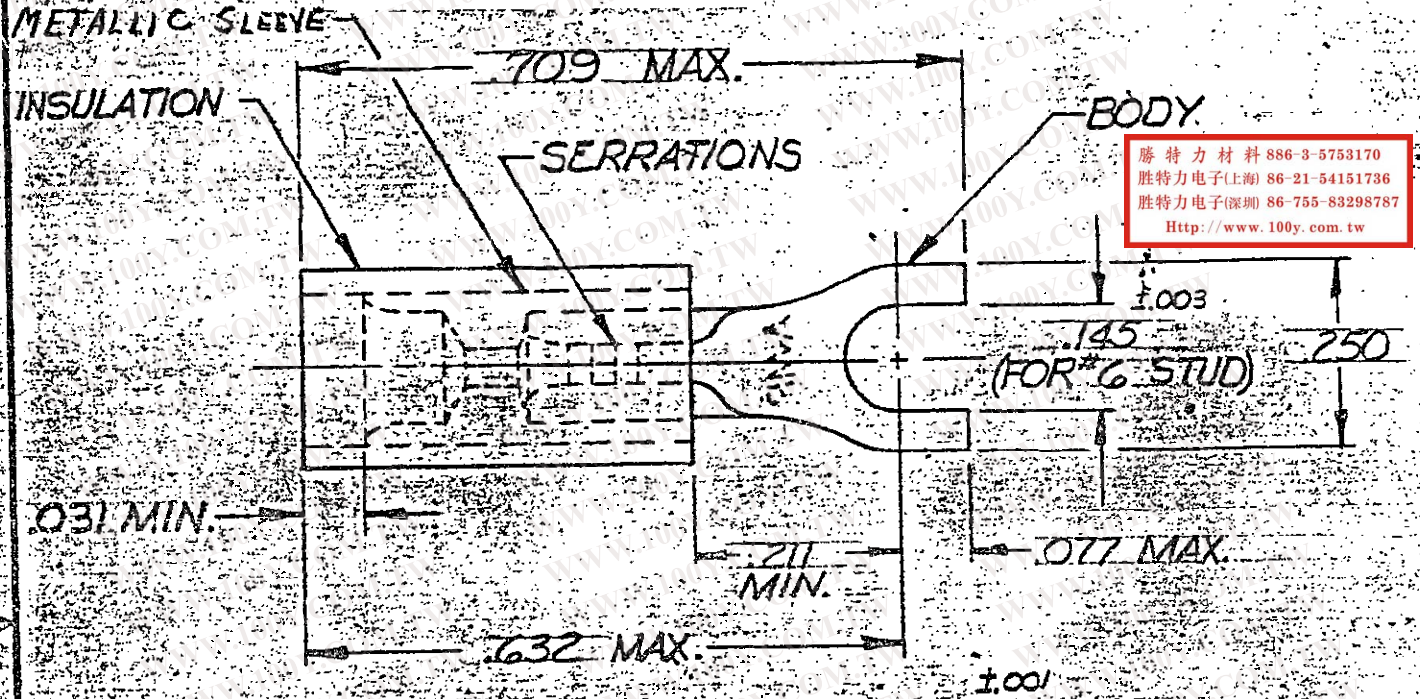

勝 特 力 材 料 886-3-5753170
胜特力电子(上海) 86-21-54151736
胜特力电子(深圳) 86-755-83298787
Http://www.100y.com.tw

TONGUE MATERIAL THK. = .027
FOR .050 TO .095 WIRE INS. DIA.
MUST BE CRIMPED WITH 22-18 OR 22-16 PIDG (RED) TO

QTY	DESCRIPTION	PART NO.
1	53115-1 ON TAPE	53115-2
	~~WIRE TERMINAL~~	~~53115-1~~ OBSOLETE

BODY: COPPER (ASTM B152) TIN PL (ASTM B545)
SLEEVE: COPPER (ASTM B152) TIN PL (ASTM B545)
INSULATION: NYLON (MIL-M-20693) TY. COLOR: YELLOW
MATERIAL & FINISH

UNLESS OTHERWISE SPECIFIED DIMENSIONS ARE IN INCHES
TOLERANCES ON: DECIMALS ±.008 ANGLES ±5°

MATERIAL: SEE TABLE

CONTRACT NO. 11
DR. Gary Paul 6-6-72
CHK Ann Ensminger 6-7-72
APPD Abel 6-15-72
REL
DSGN APPD
OTHER APPD

AMP INCORPORATED
HARRISBURG, PENNSYLVANIA

NAME: WIRE TERMINAL PIDG™ SPADE WIRE SIZE: 26-24

SIZE	CODE IDENT NO.	NUMBER
A	00779	53115

SCALE N.T.S. SHEET 1 OF 1